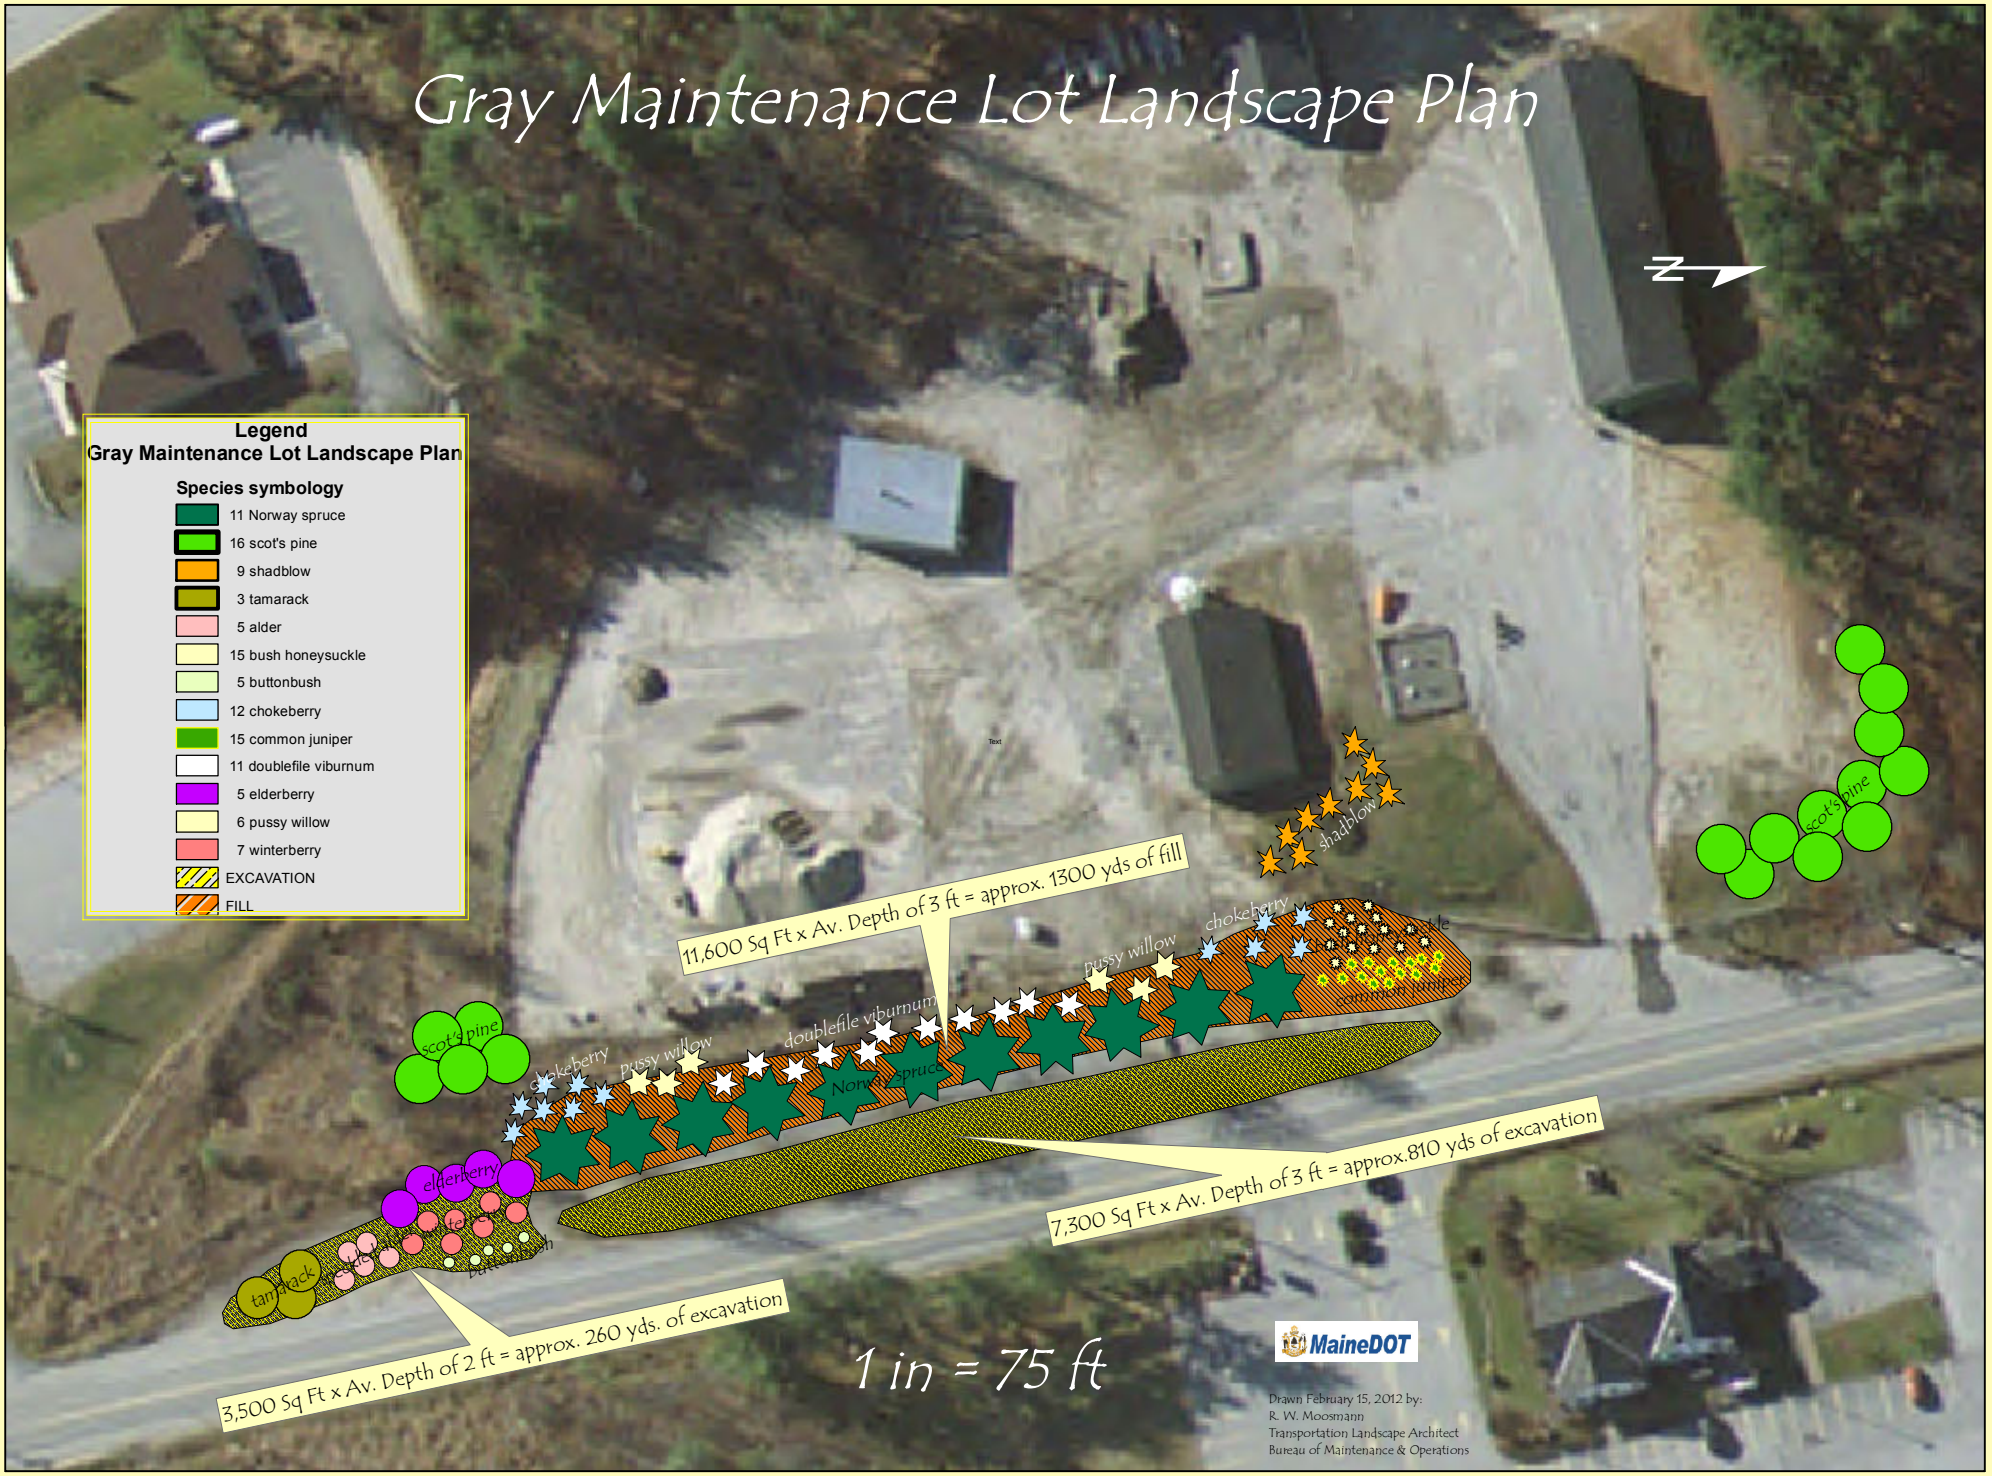Gray Maintenance Lot Landscape Plan