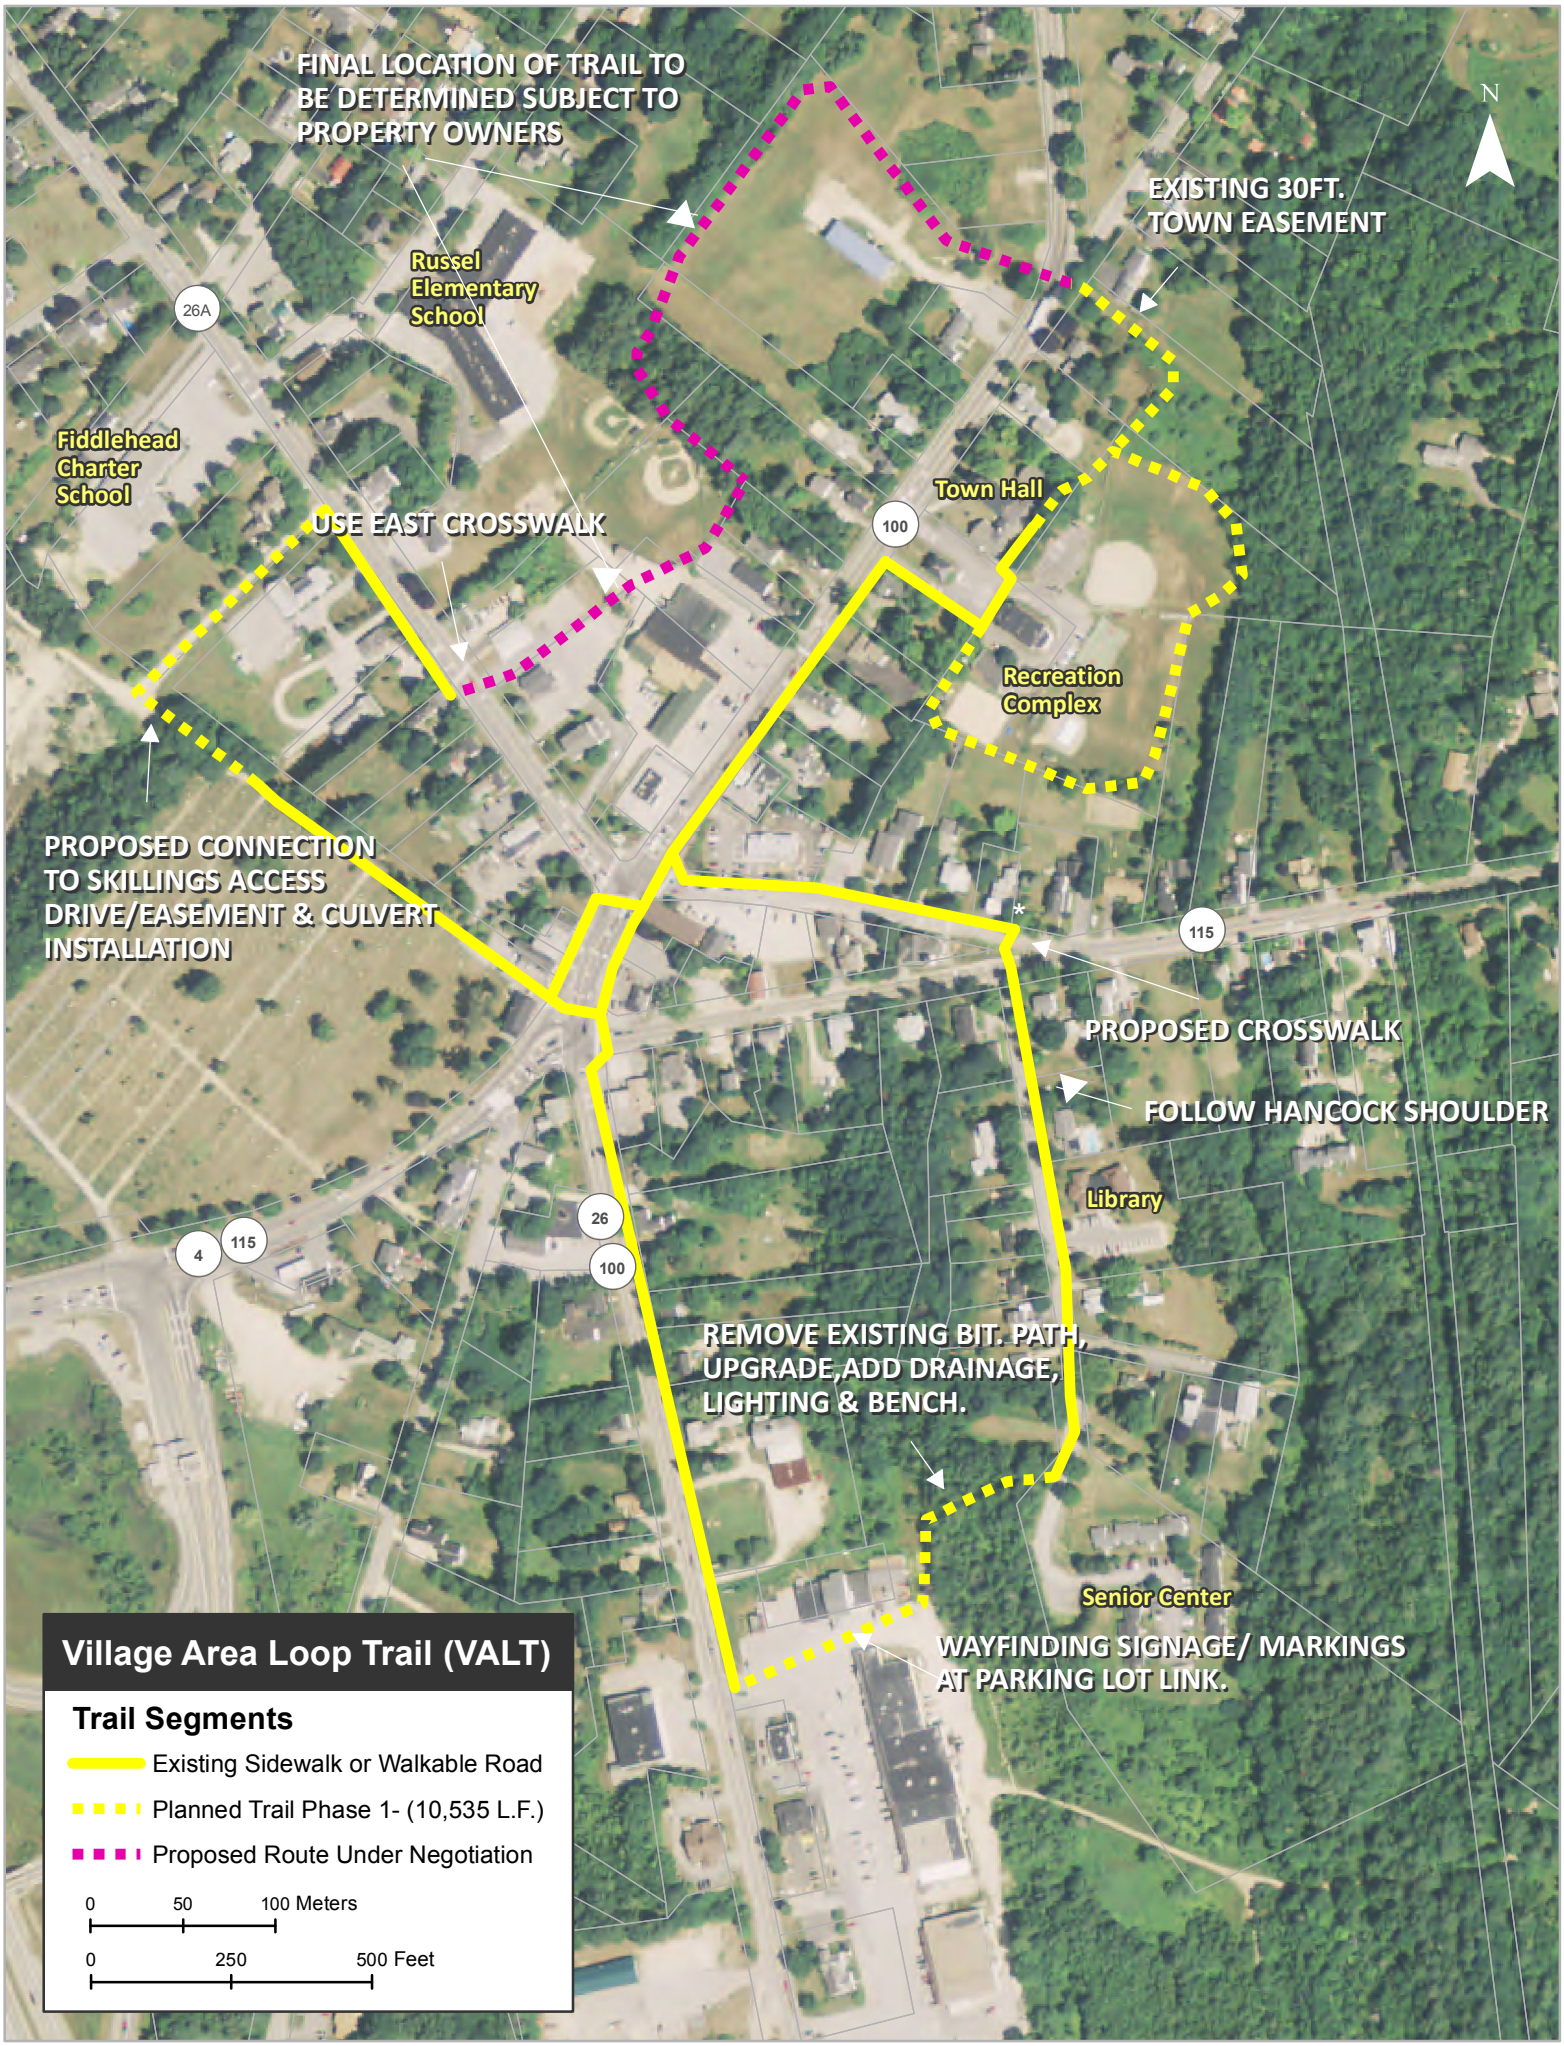
FINAL LOCATION OF TRAIL TO BE DETERMINED SUBJECT TO PROPERTY OWNERS
N
EXISTING 30FT. TOWN EASEMENT
Russel Elementary School
26A
Fiddlehead Charter School
USE EAST CROSSWALK
Town Hall
100
Recreation Complex
PROPOSED CONNECTION TO SKILLINGS ACCESS DRIVE/EASEMENT & CULVERT INSTALLATION
115
PROPOSED CROSSWALK
FOLLOW HANCOCK SHOULDER
Library
26
100
4
115
REMOVE EXISTING BIT. PATH, UPGRADE,ADD DRAINAGE, LIGHTING & BENCH.
Senior Center
WAYFINDING SIGNAGE/ MARKINGS AT PARKING LOT LINK.
Village Area Loop Trail (VALT)
Trail Segments
Existing Sidewalk or Walkable Road
Planned Trail Phase 1- (10,535 L.F.)
Proposed Route Under Negotiation
0 50 100 Meters
0 250 500 Feet